APPENDIX B

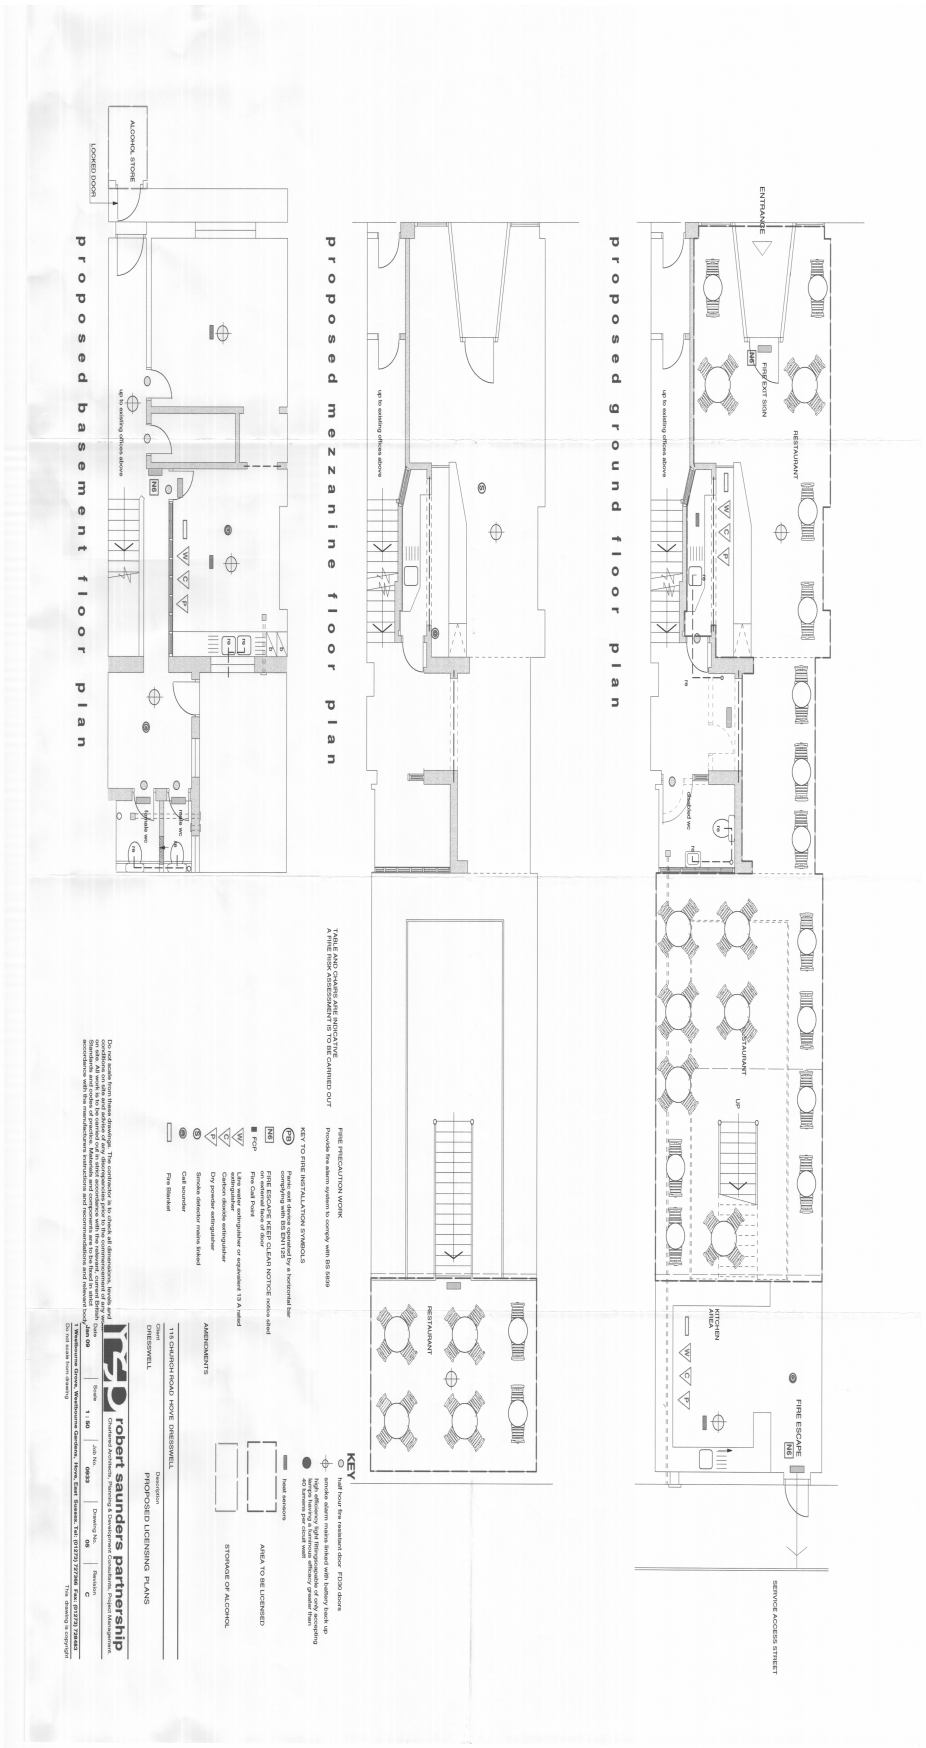
proposed basement floor plan
ALCOHOL STORE
LOCKED DOOR
up to existing offices above
proposed mezzanine floor plan
RESTAURANT
proposed ground floor plan
ENTRANCE
FIRE EXIT SIGN
RESTAURANT
KITCHEN AREA
FIRE ESCAPE
SERVICE ACCESS STREET
KEY
KEY TO FIRE INSTALLATION SYMBOLS
FIRE PRECAUTION WORK
AMENDMENTS
PROPOSED LICENSING PLANS
AREA TO BE LICENSED
STORAGE OF ALCOHOL
robert saunders partnership