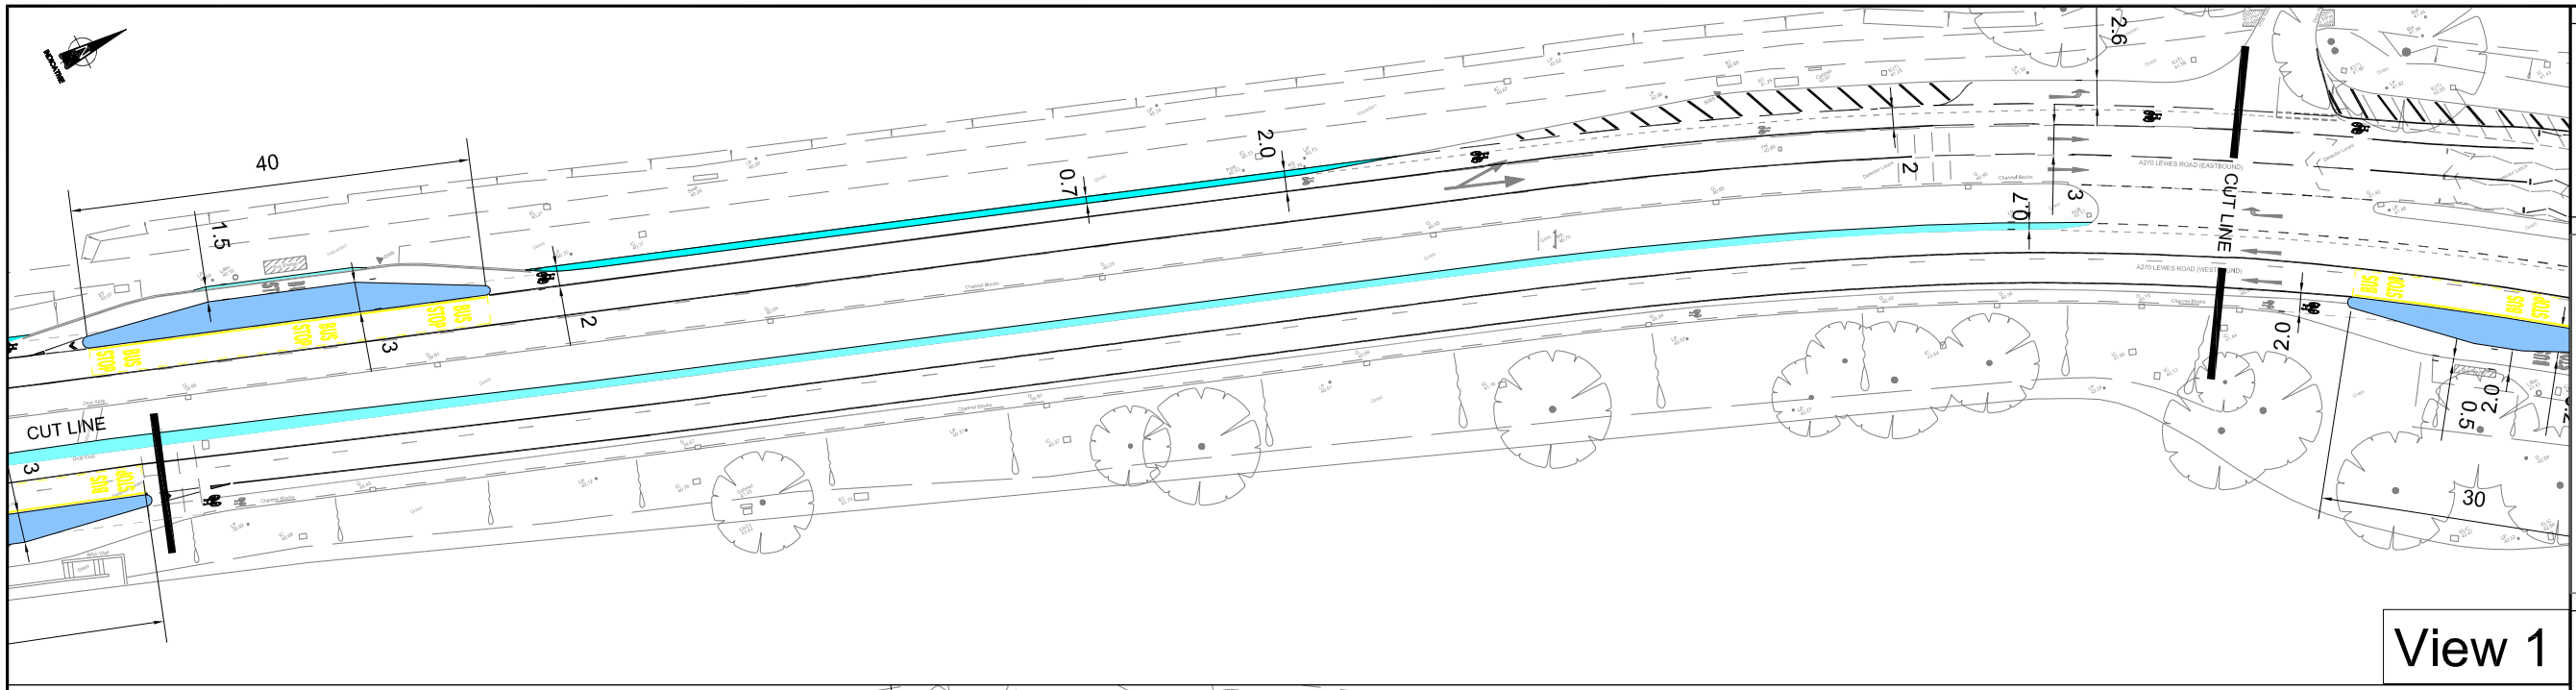

View 1

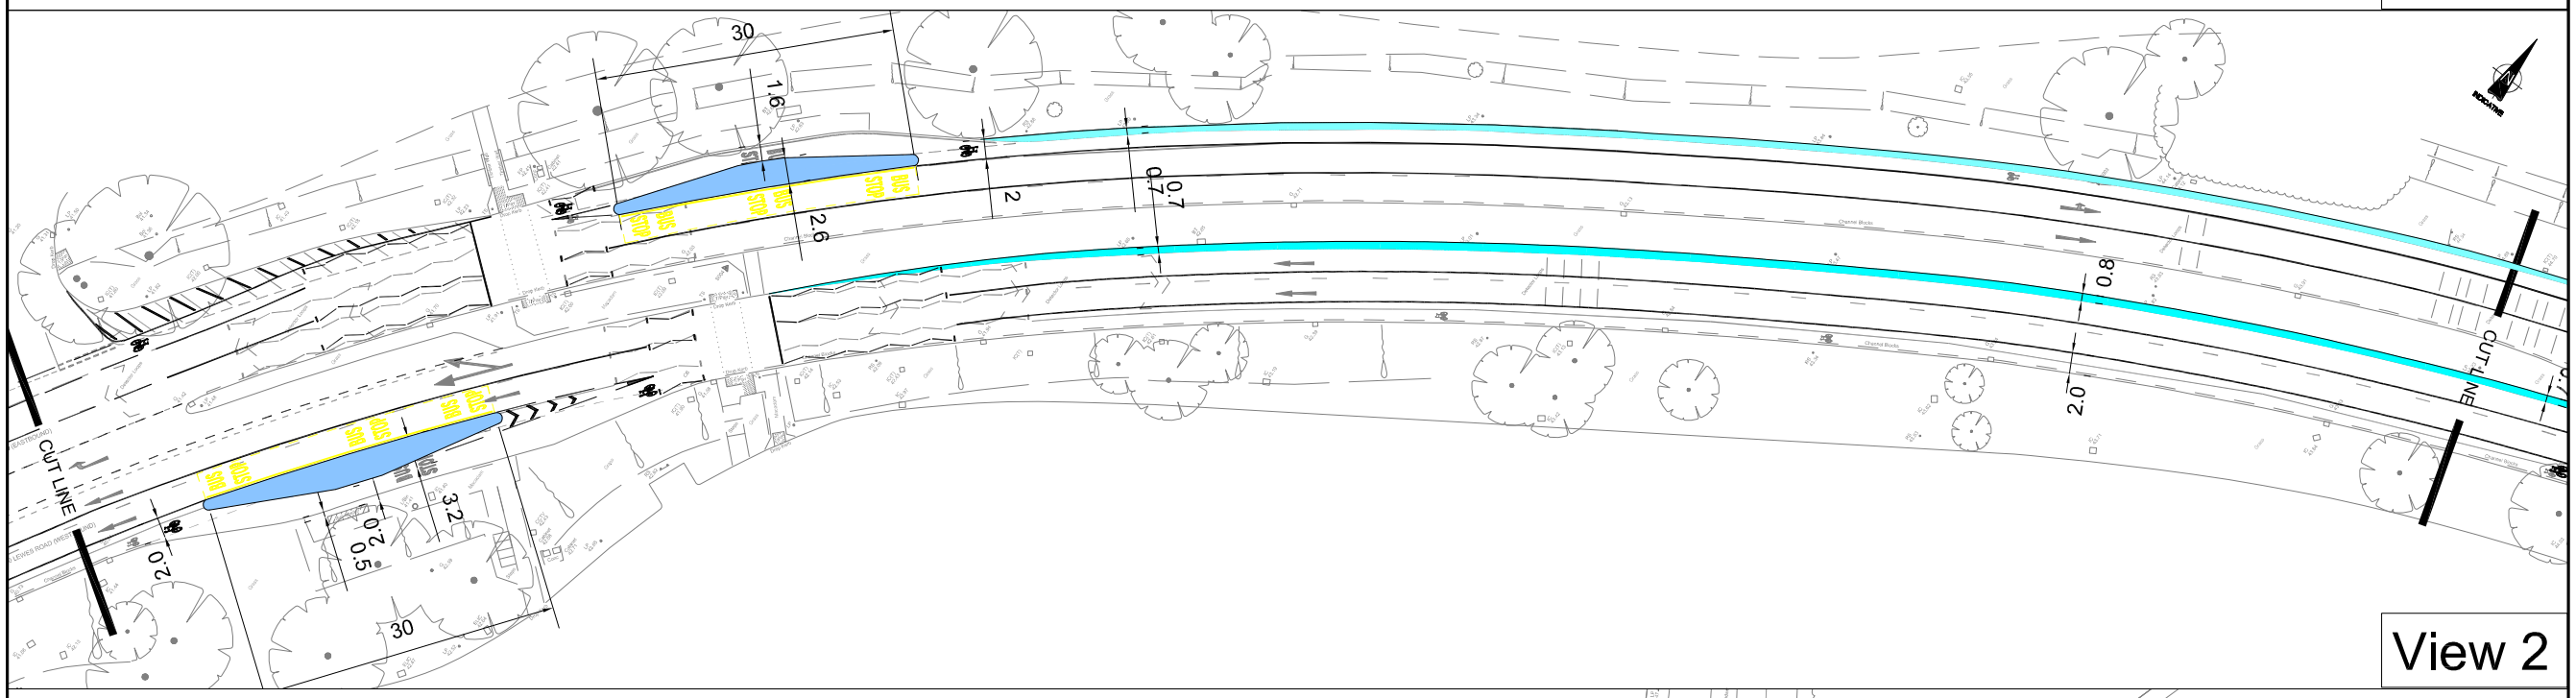

View 2

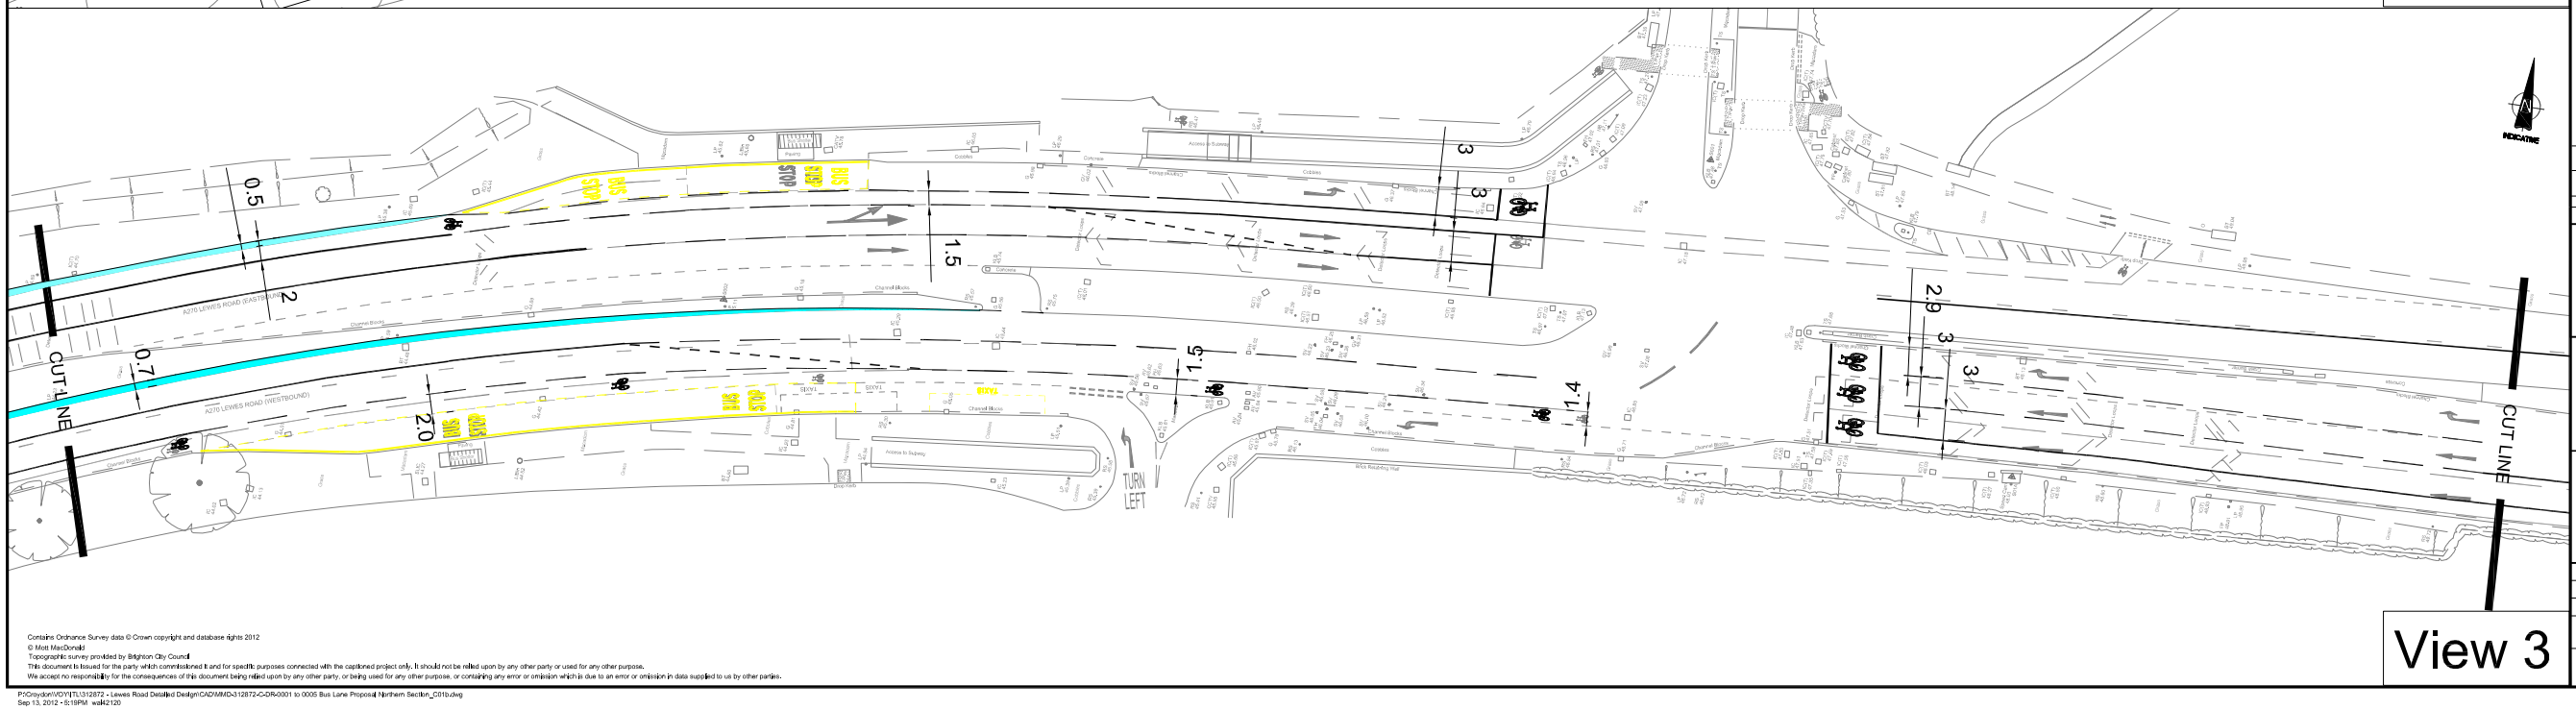

View 3

Contains Ordnance Survey data © Crown copyright and database rights 2012
© Mott MacDonald
Topographic survey provided by Brighton City Council
This document is issued for the party which commissioned it and for specific purposes connected with the captioned project only. It should not be relied upon by any other party or used for any other purpose.
We accept no responsibility for the consequences of this document being relied upon by any other party, or being used for any other purpose, or containing any error or omission which is due to an error or omission in data supplied to us by other parties.

P:\Croydon\VO\YEL\312872 - Lewes Road Detailed Design\CAD\MMD-312872-C-DR-0001 to 0005 Bus Lane Proposal Northern Section_C01b.dwg
Sep 13, 2012 - 5:19PM walkR2120

Notes

Key to symbols

Reference drawings

DRAFT
FOR DISCUSSION ONLY

Rev	Date	Drawn	Description	Ch'k'd	App'd
P4	13/09/2012	DW	Fourth Issue - Revised following client feedback		
P3	30/08/2012	DW	Third Issue - Revised following client feedback	RH	RB
P2	14/08/2012	BB	Second Issue - Revised following client feedback	RH	RB
.01	31/07/2012	DW	First Issue	RH	RB

Mott MacDonald
Mott MacDonald House
8-10 Sydenham Road
Croydon, CR0 2EE
United Kingdom
T +44 (0)20 8774 2000
F +44 (0)20 8681 5706
W www.mottmac.com

Client
Brighton & Hove City Council

Title
Lewes Road
Detailed Design
Initial Design
Page 3 of 5

Designed	D Walker		Eng check		
Drawn	D Walker		Coordination		
Dwg check	R Heafle		Approved	R Booth	
Scale at A0	1:250	Status	PRE	Rev	P4

Drawing Number
MMD-312872-C-DR-0003