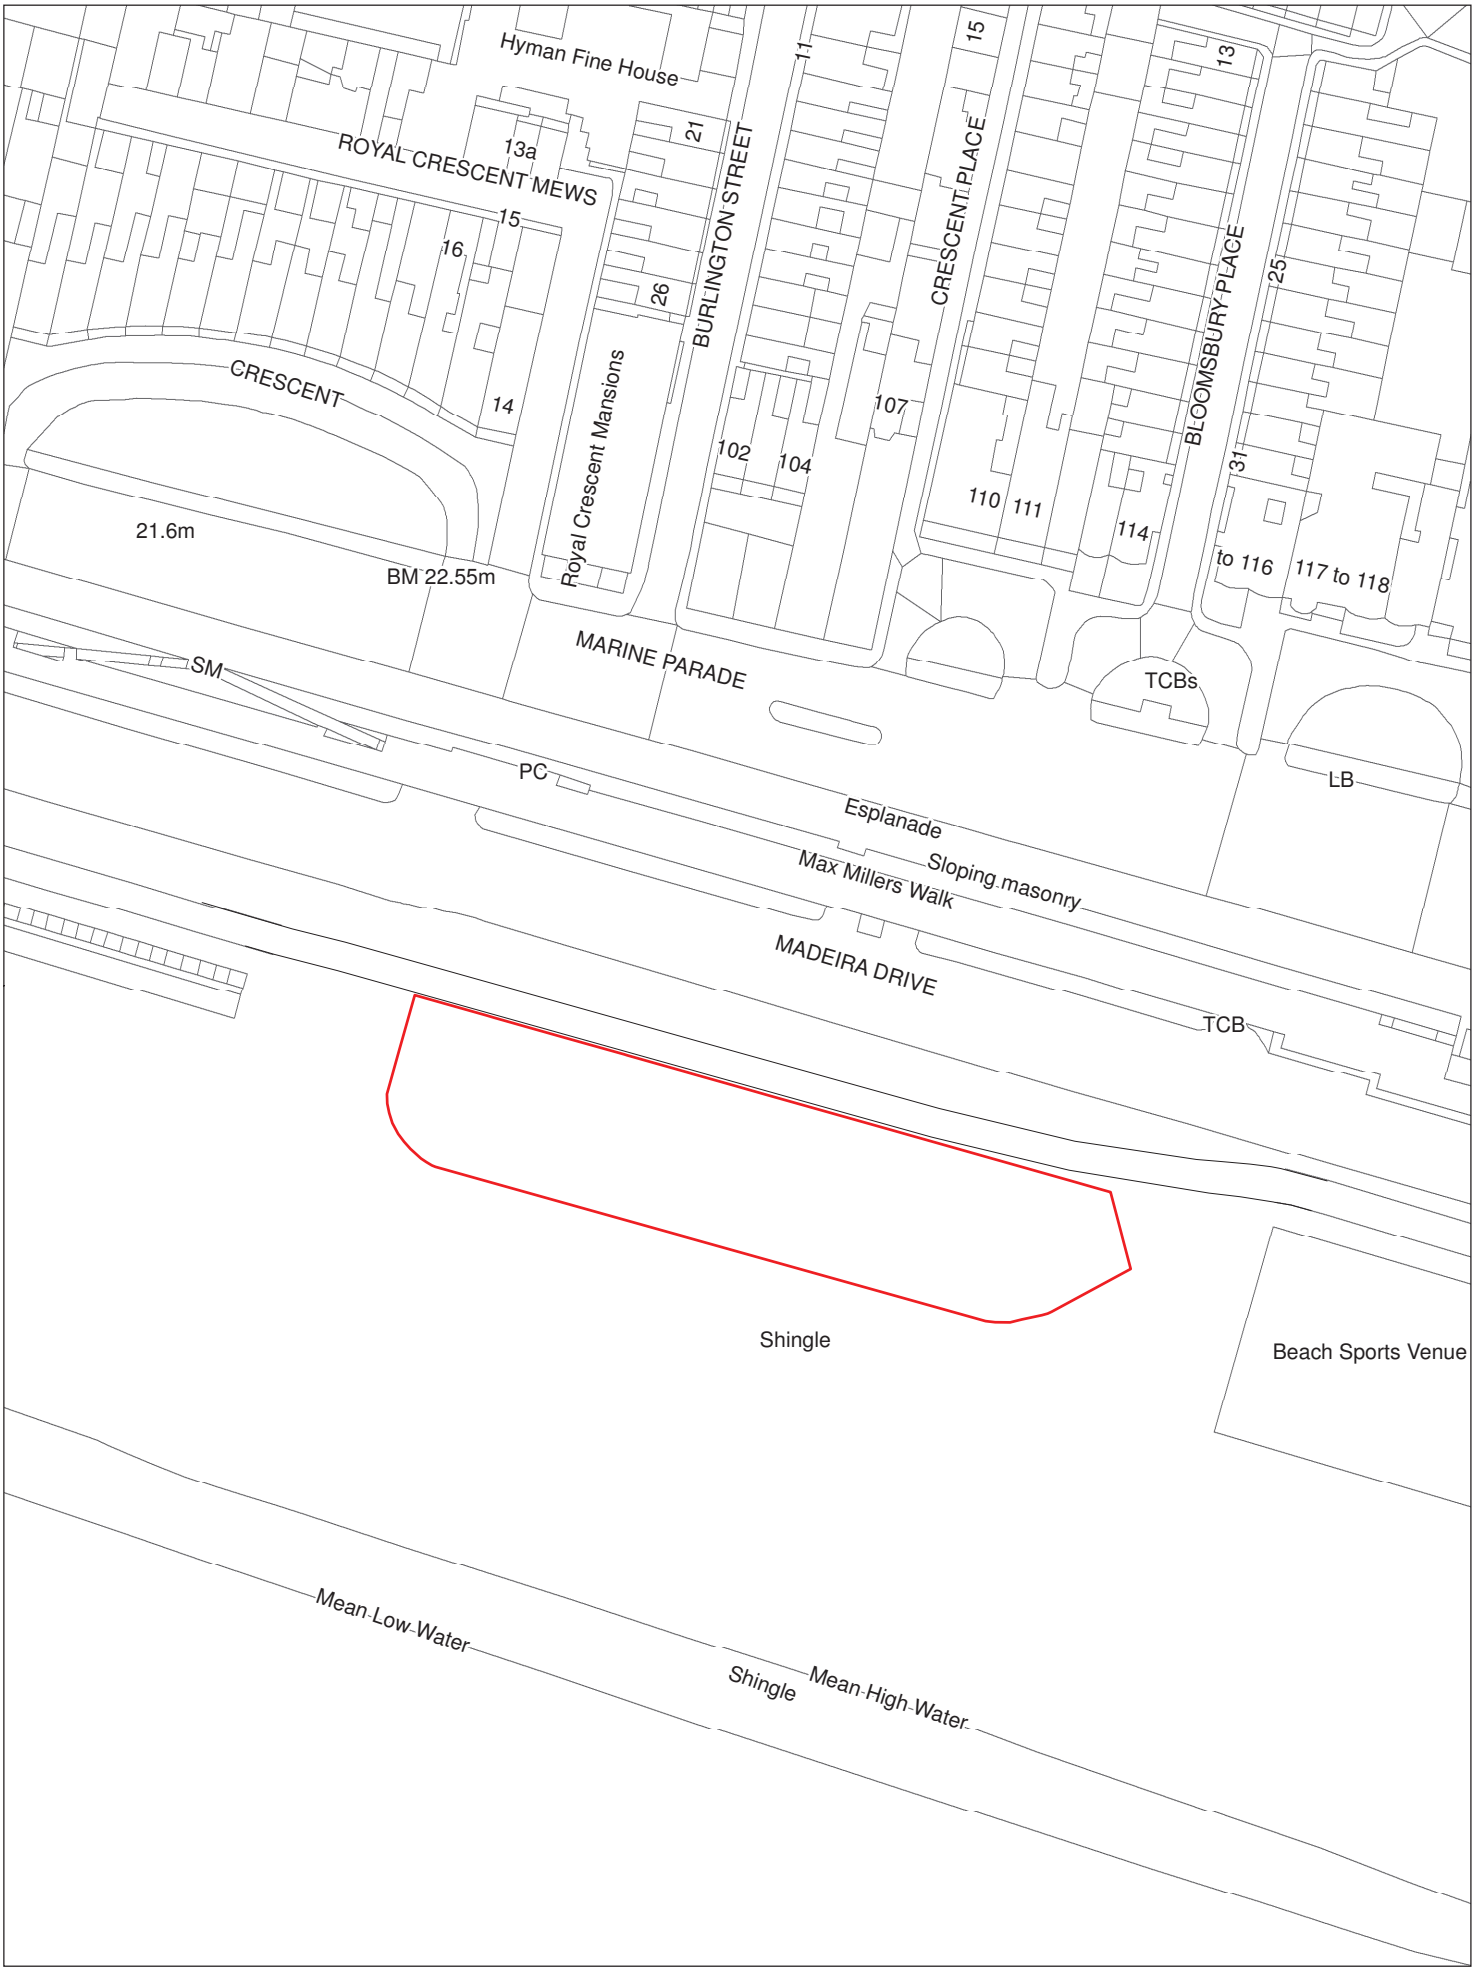

Brighton & Hove City Council

Reproduced from the Ordnance Survey mapping with the permission of the Controller of H.M. Stationery Office.
© Crown copyright. Unauthorised reproduction infringes Crown copyright and may lead to prosecution or Civil Proceedings.
Brighton & Hove City Council
Licence : 100020999

Plan 2, Brighton Bathing Pavilion

Scale 1:1,250

N
W
E
S