## APPENDIX B

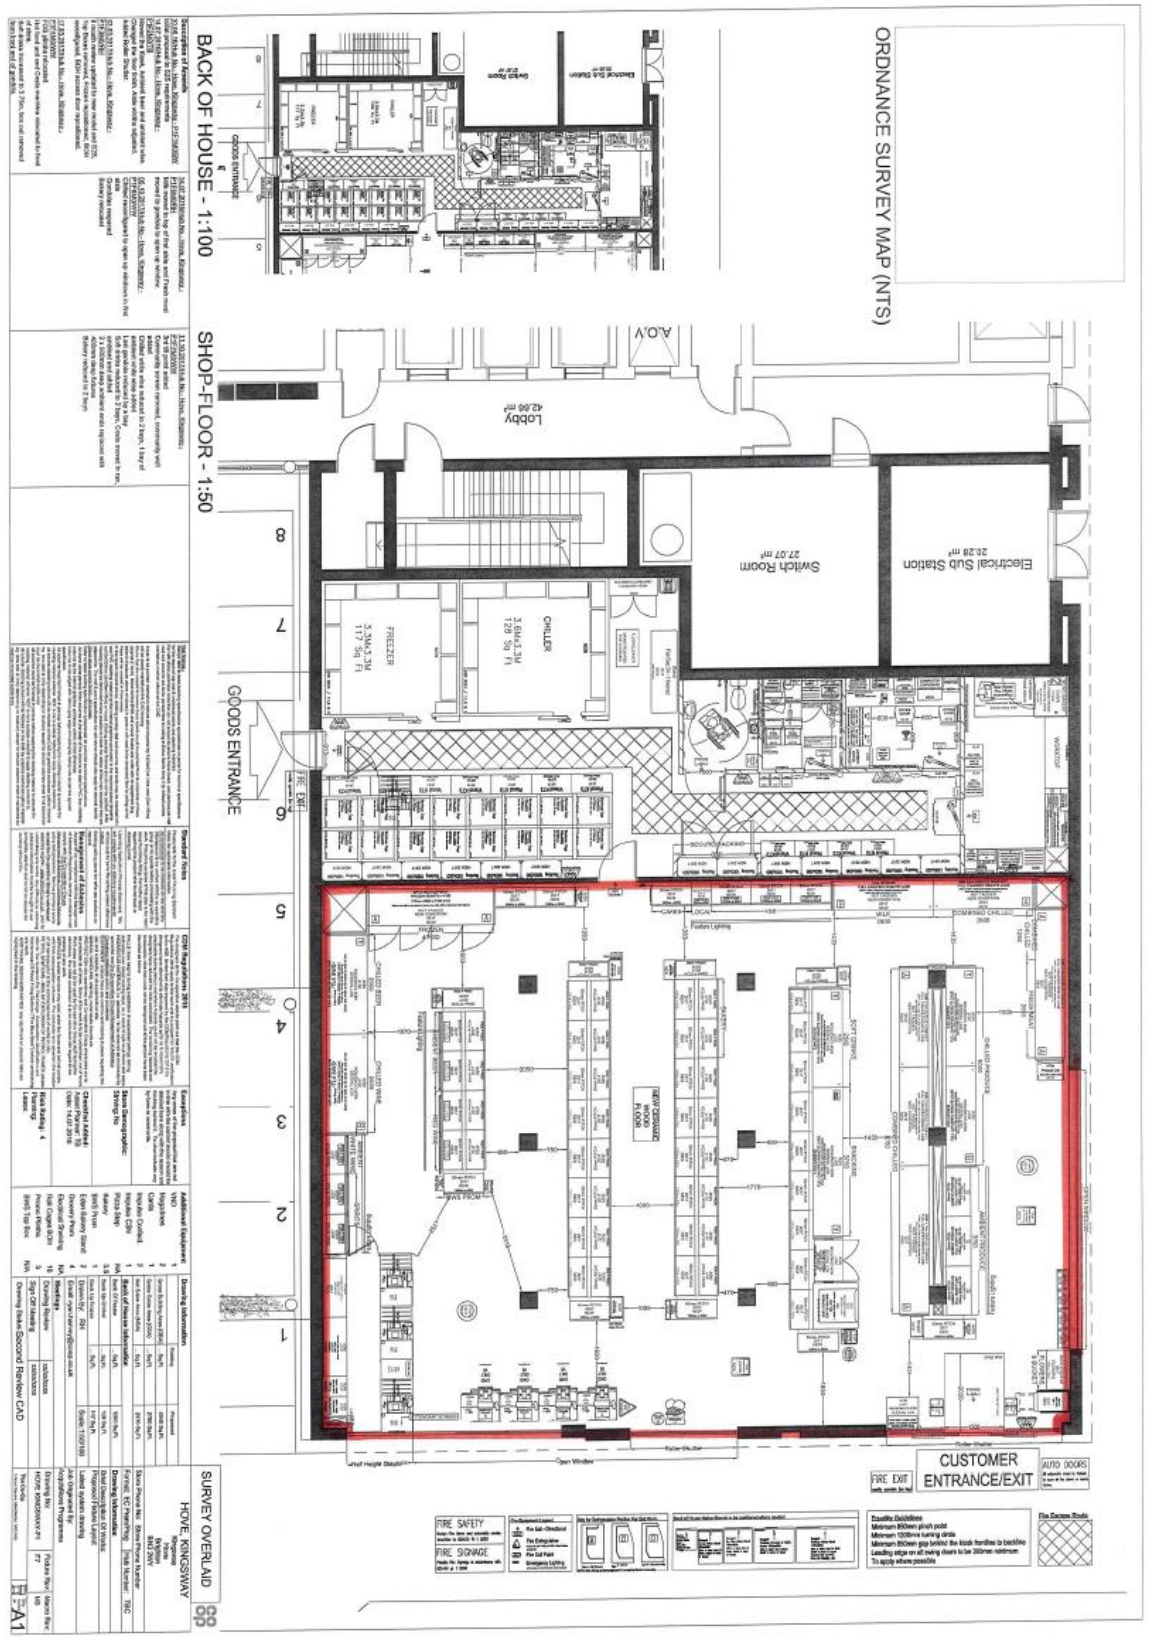
ORDNANCE SURVEY MAP (NTS)
BACK OF HOUSE - 1:100
SHOP-FLOOR - 1:50
GOODS ENTRANCE
Lobby
42.66 m²
Switch Room
27.07 m²
Electrical Sub Station
26.28 m²
CHILLER
3.66x3.3M
128 Sq Ft
FREEZER
3.56x3.3M
117 Sq Ft
CUSTOMER ENTRANCE/EXIT
FIRE EXIT
AUTO DOORS
SURVEY OVERLAID
HOVE, KINGSWAY
FIRE SAFETY
FIRE SIGNAGE
A1