Appendix B

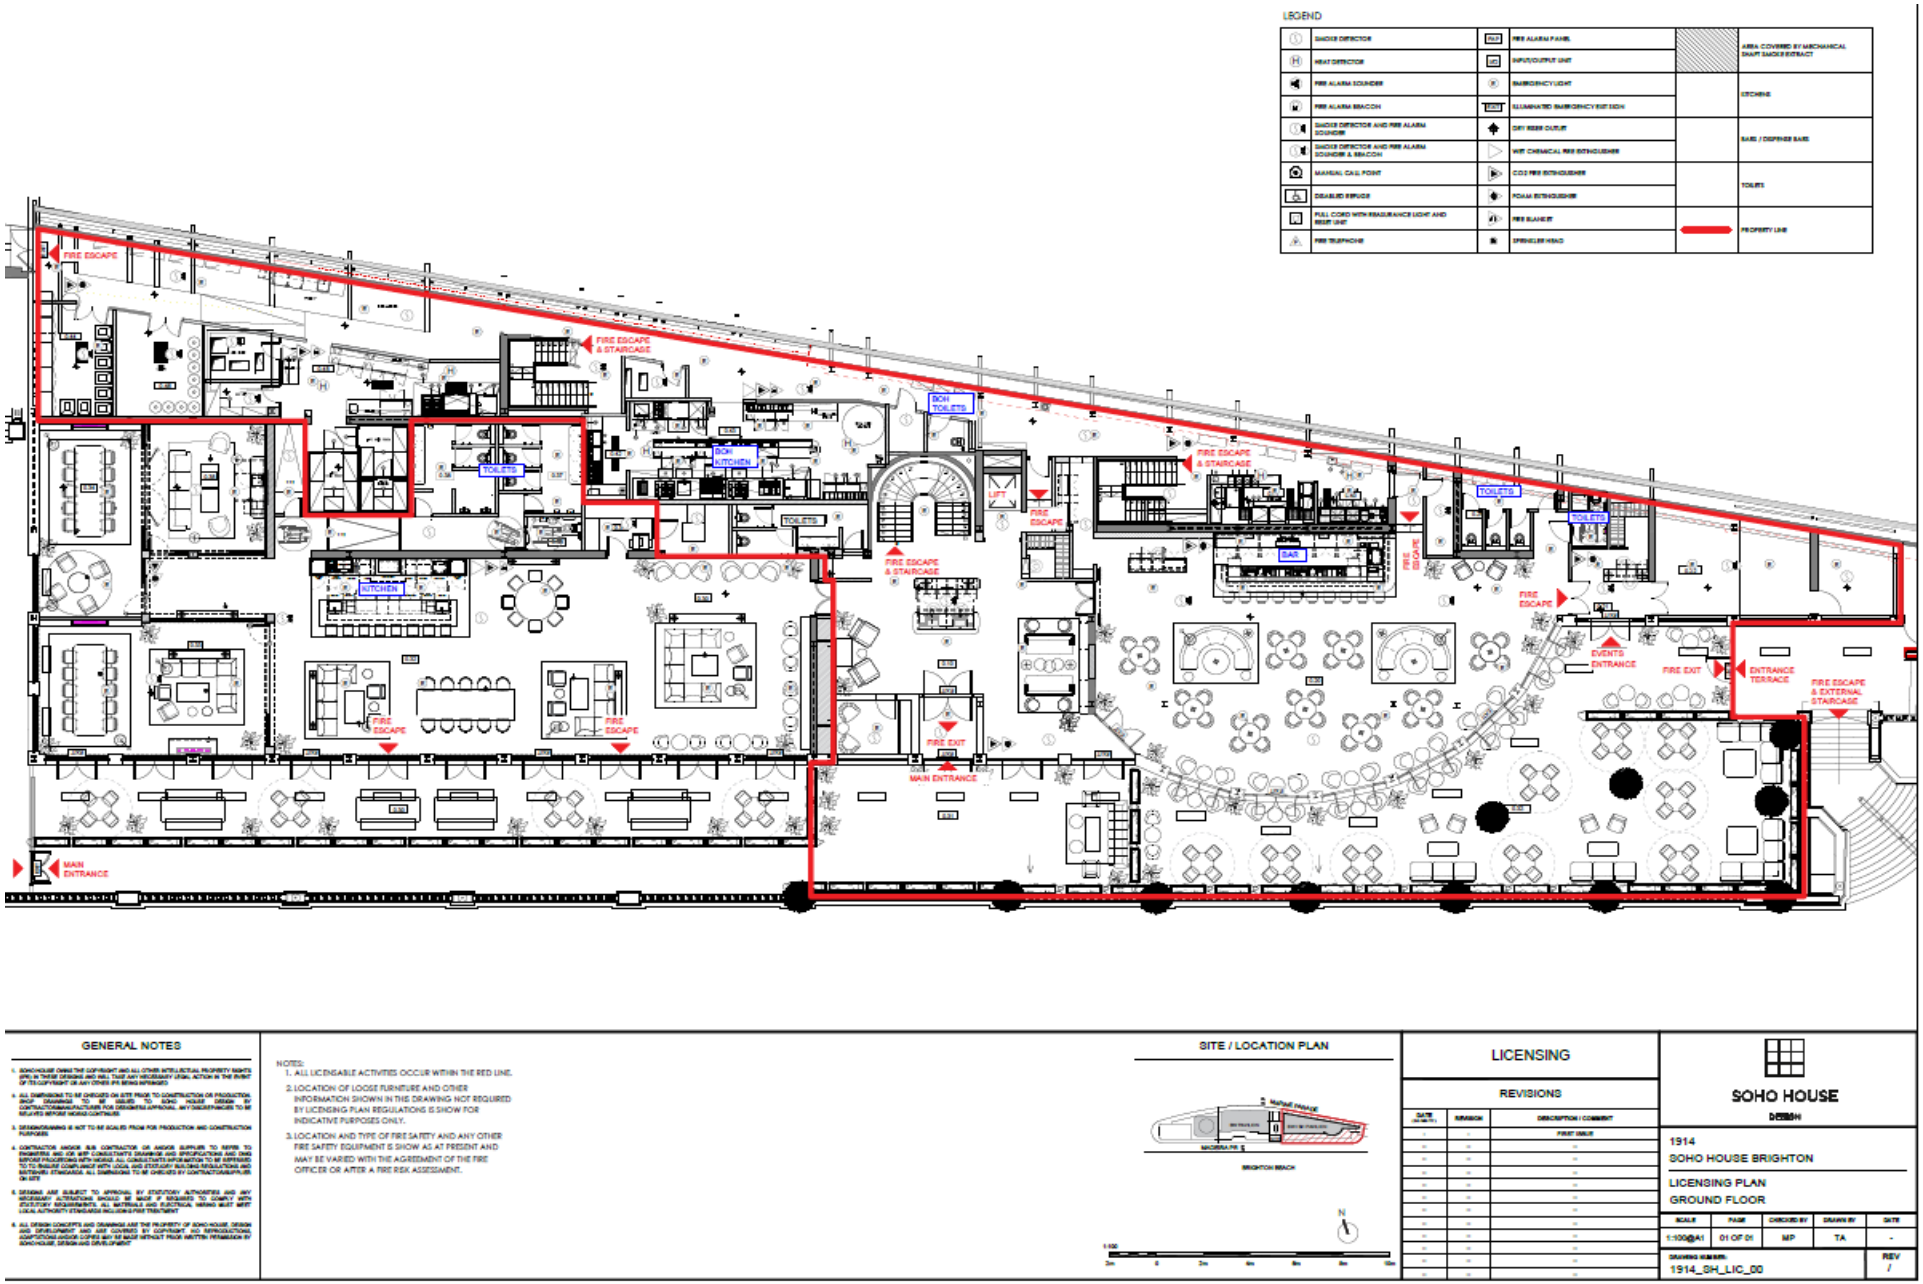
LEGEND
FIRE ESCAPE
FIRE ESCAPE & STAIRCASE
BOH TOILETS
BOH KITCHEN
TOILETS
LIFT
KITCHEN
BAR
EVENTS ENTRANCE
FIRE EXIT
ENTRANCE TERRACE
FIRE ESCAPE & EXTERNAL STAIRCASE
MAIN ENTRANCE
GENERAL NOTES
NOTES:
1. ALL LICENSABLE ACTIVITIES OCCUR WITHIN THE RED LINE.
2. LOCATION OF LOOSE FURNITURE AND OTHER INFORMATION SHOWN IN THIS DRAWING NOT REQUIRED BY LICENSING PLAN REGULATIONS IS SHOW FOR INDICATIVE PURPOSES ONLY.
3. LOCATION AND TYPE OF FIRE SAFETY AND ANY OTHER FIRE SAFETY EQUIPMENT IS SHOW AS AT PRESENT AND MAY BE VARIED WITH THE AGREEMENT OF THE FIRE OFFICER OR AFTER A FIRE RISK ASSESSMENT.
SITE / LOCATION PLAN
BRIGHTON BEACH
LICENSING
REVISIONS
SOHO HOUSE
1914
SOHO HOUSE BRIGHTON
LICENSING PLAN
GROUND FLOOR
1:100@A1
01 OF 01
MP
TA
1914_SH_LIC_00

LEGEND

	SMOKE DETECTOR		FIRE ALARM PANEL		AREA COVERED BY MECHANICAL SHAFT SMOKE EXTRACT
	HEAT DETECTOR		INPUT/OUTPUT UNIT		
	FIRE ALARM SOUNDER		EMERGENCY LIGHT		KITCHENS
	FIRE ALARM BEACON		ILLUMINATED EMERGENCY EXIT SIGN		
	SMOKE DETECTOR AND FIRE ALARM SOUNDER		DRY RISER OUTLET		BARS / DISPENSE BARS
	SMOKE DETECTOR AND FIRE ALARM SOUNDER & BEACON		WET CHEMICAL FIRE EXTINGUISHER		
	MANUAL CALL POINT		CO2 FIRE EXTINGUISHER		TOILETS
	DISABLED REFUGE		FOAM EXTINGUISHER		
	PULL CORD WITH REASSURANCE LIGHT AND RESET UNIT		FIRE BLANKET		PROPERTY LINE
	FIRE TELEPHONE		SPRINKLER HEAD		

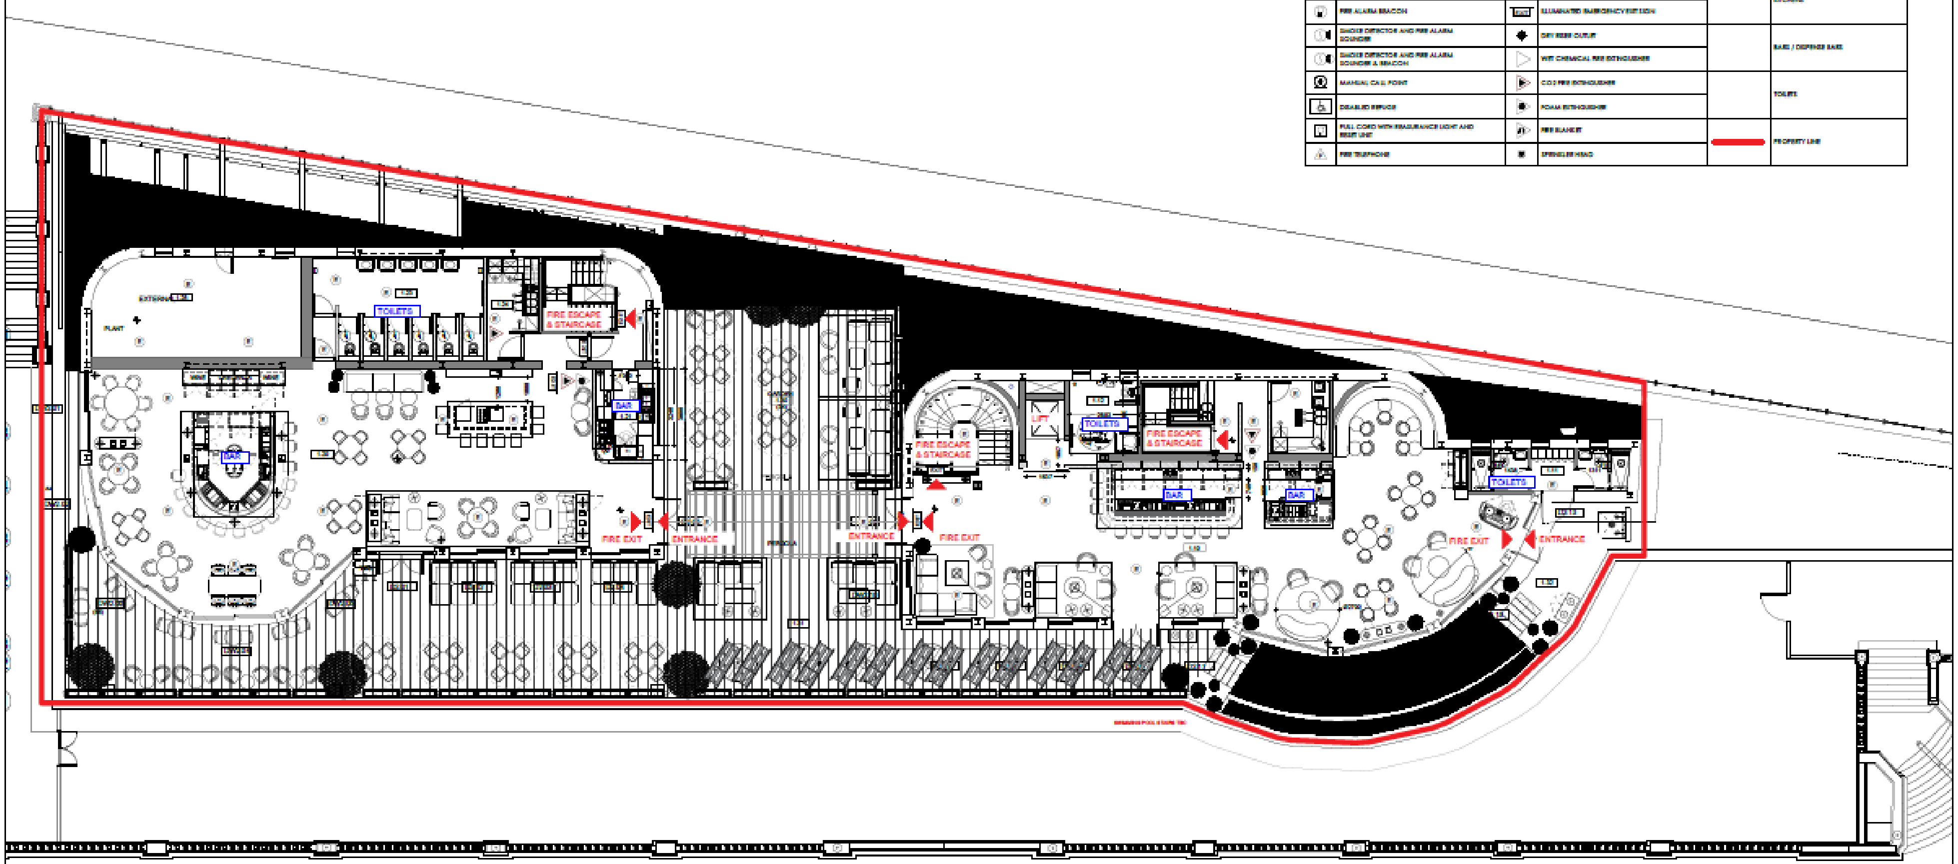

GENERAL NOTES

NOTES:

1. ALL LICENSABLE ACTIVITIES OCCUR WITHIN THE RED LINE.
2. LOCATION OF LOOSE FURNITURE AND OTHER INFORMATION SHOWN IN THE DRAWING NOT REQUIRED BY LICENSING PLAN REGULATIONS IS SHOW FOR INDICATIVE PURPOSES ONLY.
3. LOCATION AND TYPE OF FIRE SAFETY AND ANY OTHER FIRE SAFETY EQUIPMENT IS SHOW AS AT PRESENT AND MAY BE VARIED WITH THE AGREEMENT OF THE FIRE OFFICER OR AFTER A FIRE RISK ASSESSMENT.

SITE / LOCATION PLAN

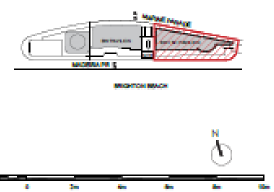

LICENSING

REVISIONS

DATE	REVISION	DESCRIPTION / COMMENT
-	-	FIRST ISSUE

SOHO HOUSE

DESIGN

1914

SOHO HOUSE BRIGHTON

LICENSING PLAN

01 FLOOR

SCALE	PAGE	CHECKED BY	DRAWN BY	DATE
1:100@A1	01 OF 01	MP	TA	-

DRAWING NUMBER: 1914_SH_LIC_01

REV /